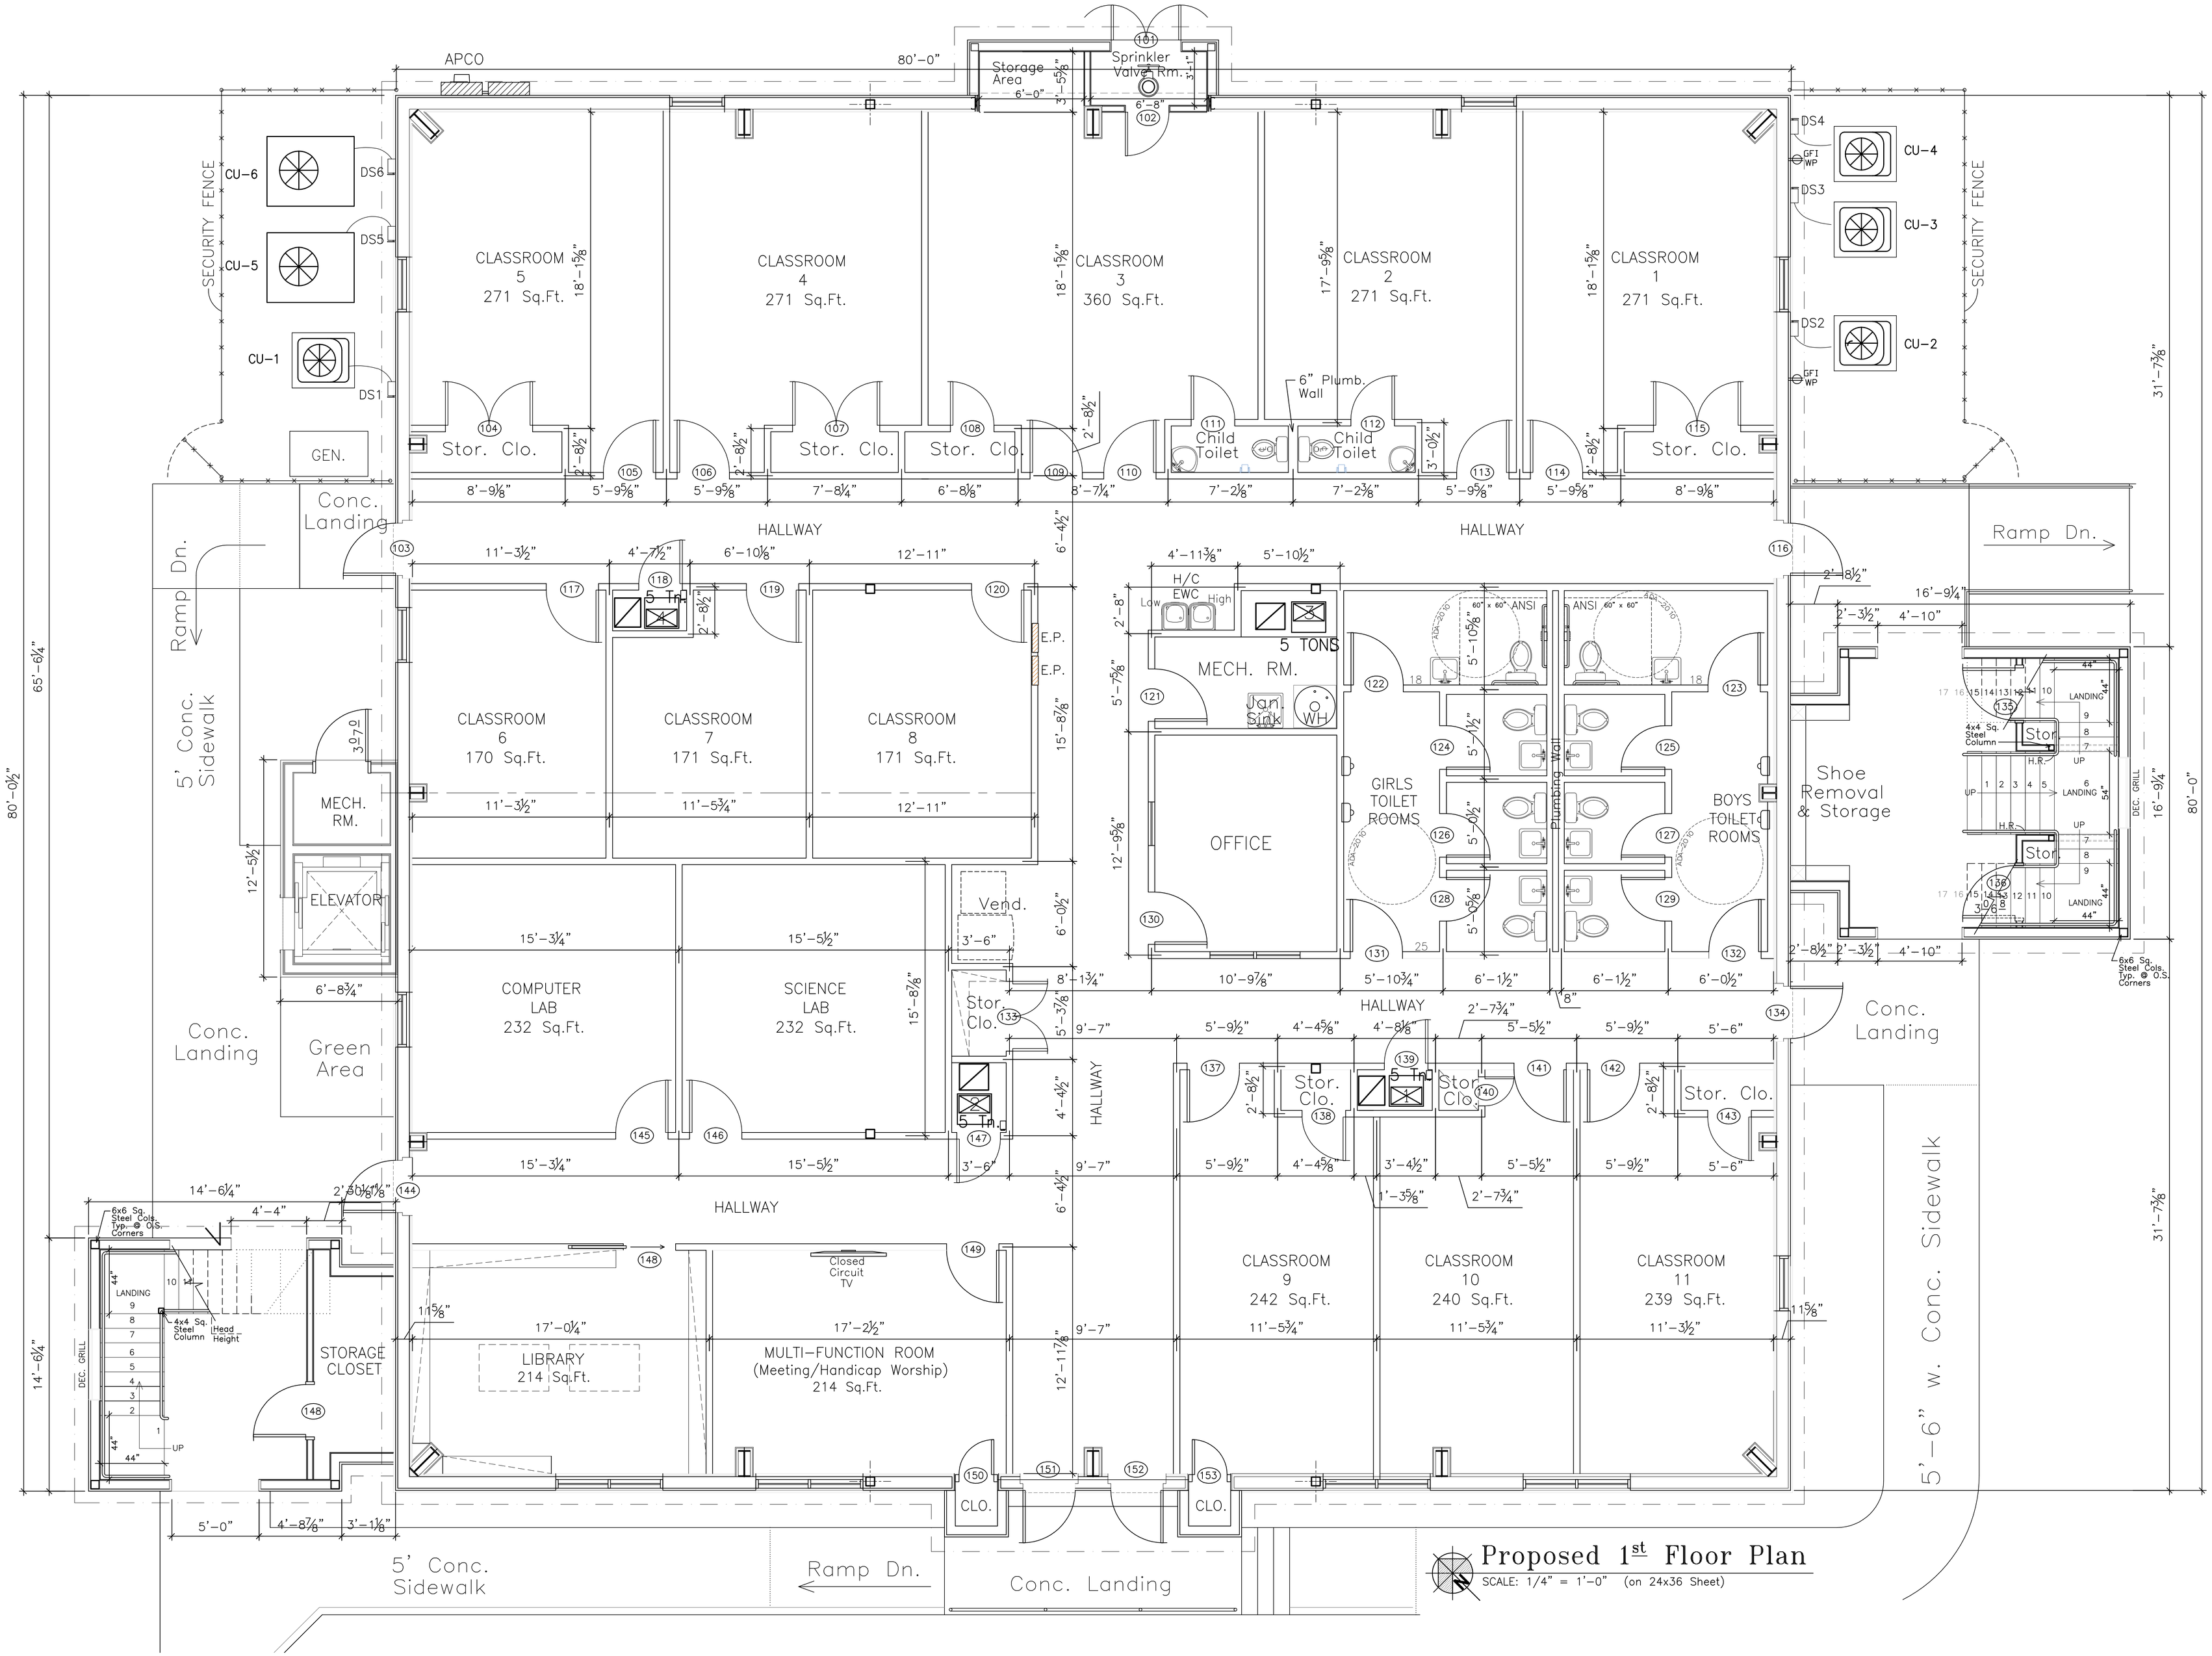

Proposed 1st Floor Plan

SCALE: 1/4" = 1'-0" (on 24x36 Sheet)

PROPOSED NEW CONSTRUCTION FOR:

Islamic Society of Mobile

63 East Drive — Mobile, AL. 36608

PROJECT 0145.0513

CONSTRUCTION DOCUMENTS 02.11.15

ODOM ARCHITECTS, P.C.
7701 Windcrest Drive, Mobile, Alabama 36695
T: 251.607.0709 F: 251.607.0720
aodom@odomarchitects.com

SHEET:

A1.0